IS37-2023

SK 262167-003

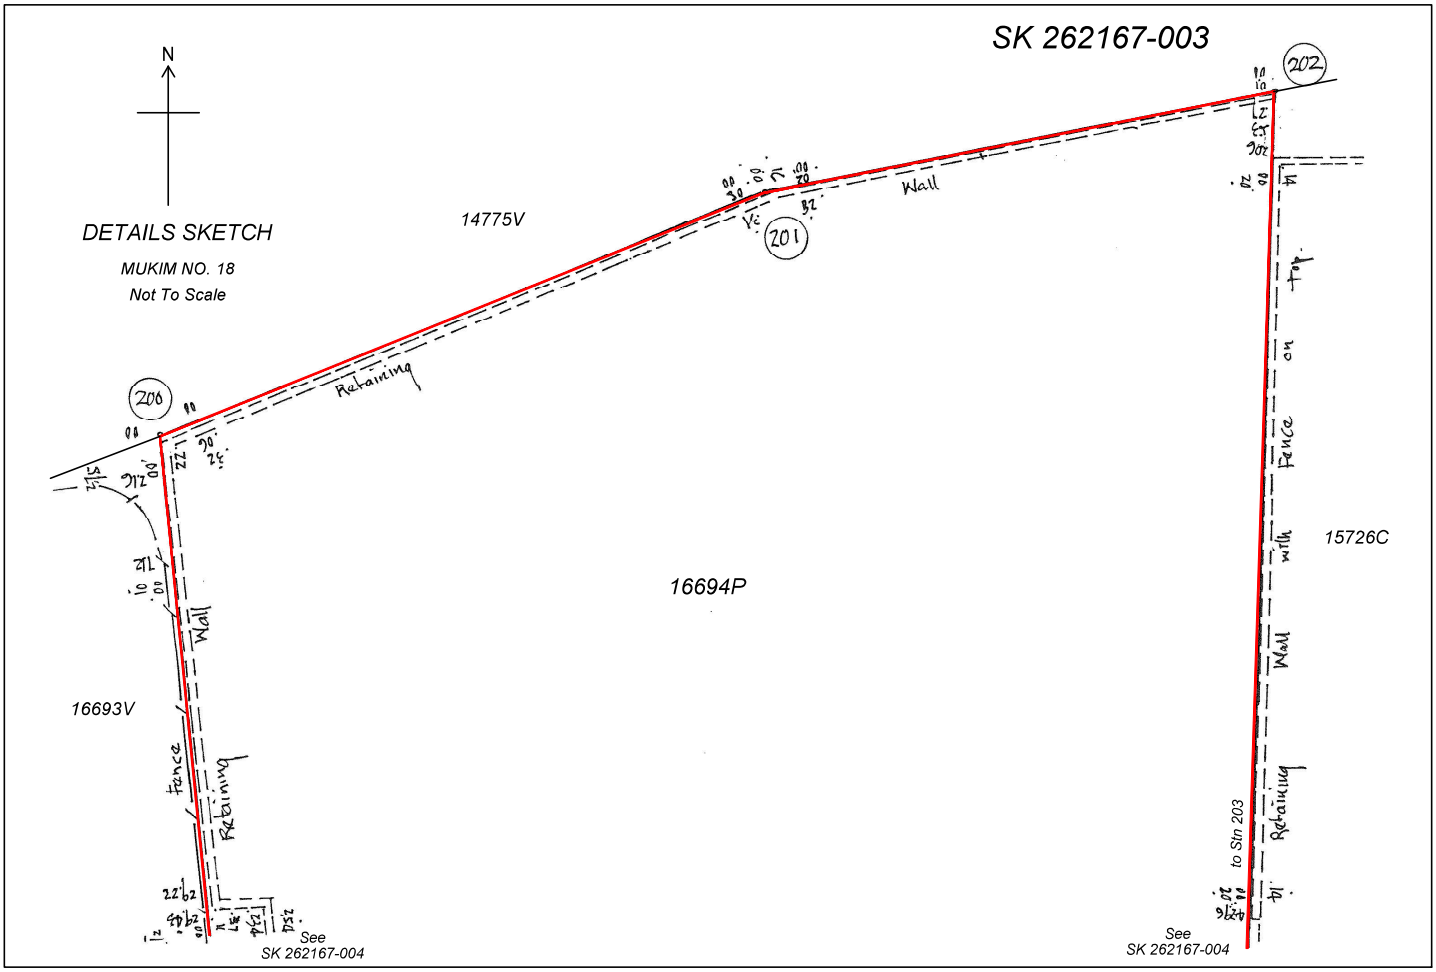

IS37-2023

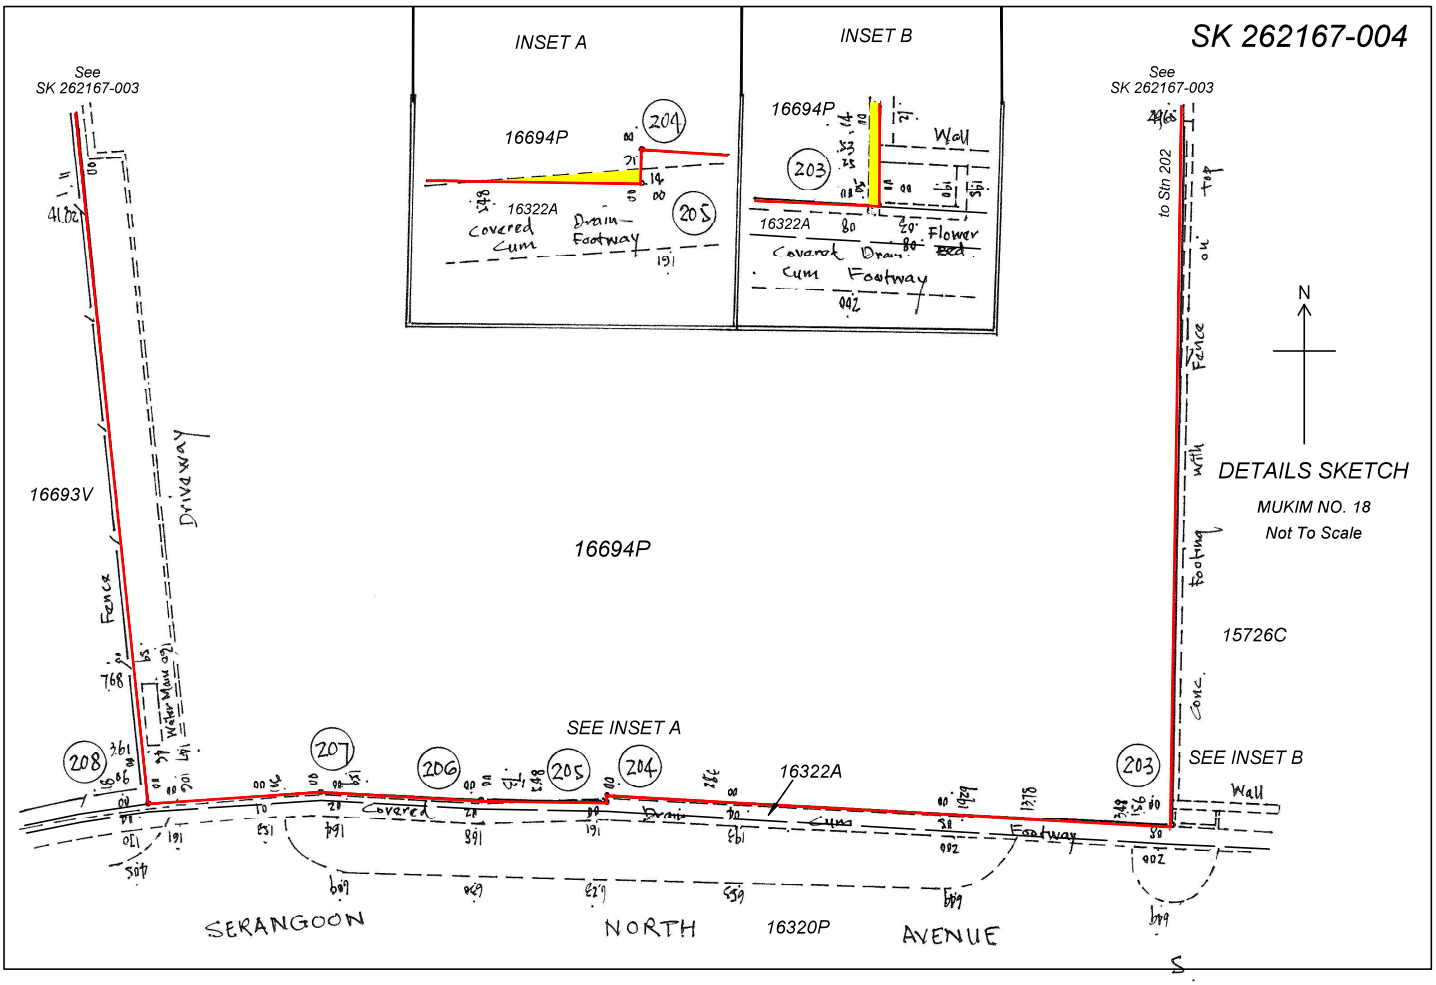

SK 262167-004
INSET A
INSET B
16694P
16322A
Covered Drain Cum Footway
Wall
Flower Bed
See SK 262167-003
to Stn 202
Fence
Driveway
16693V
16694P
15726C
SEE INSET A
SEE INSET B
16322A
16320P
SERANGOON NORTH AVENUE
N
DETAILS SKETCH
MUKIM NO. 18
Not To Scale